FLOOR PLAN NO: 51
BATCH 2
FIFTH FLOOR

551

Custom Storage
in laminate finish
Grey Bardolino oak/H1146 ST 1, Open shelf and mix with doors

S.Bader
08/16/2021

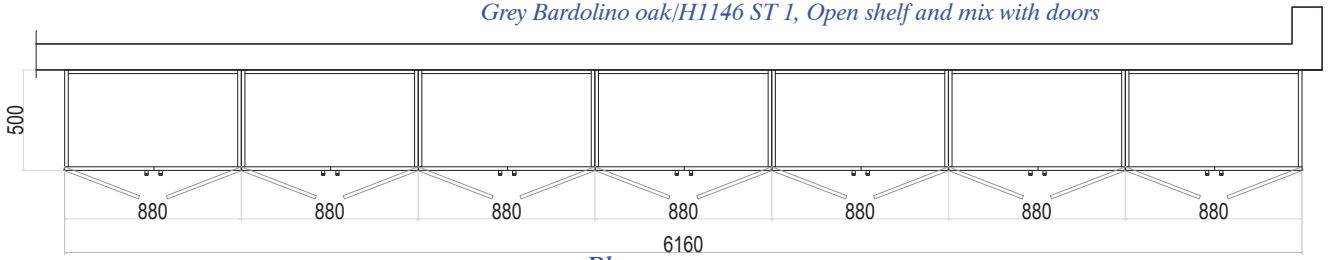

Plan

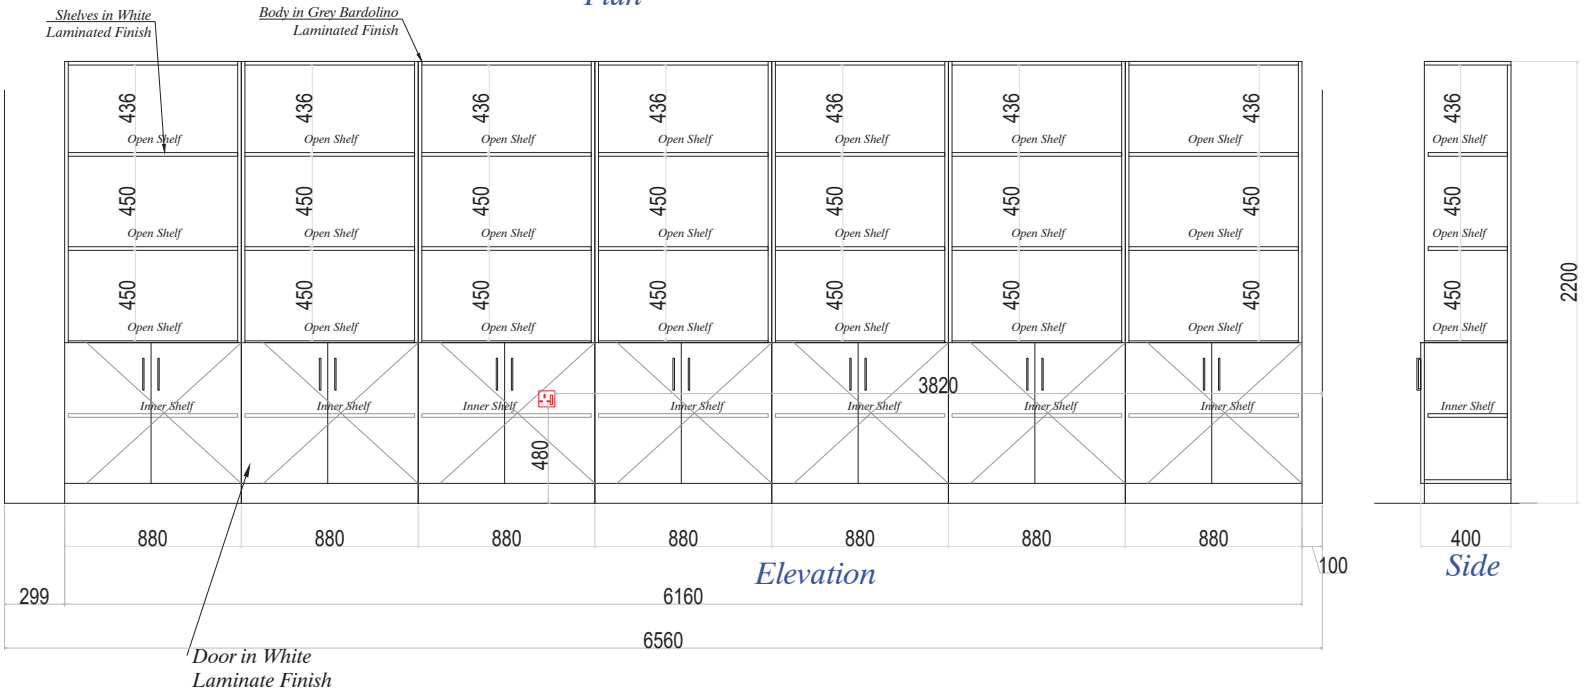

Elevation

Side

ITEM Number	

LIST OF MATERIAL & CODE

WOODstyles

DOCUMENT CODE:	WS-DS-SD-01
ISSUE DATE:	JUNE 2016
REVISION DATE:	JUNE. 2021

N°	Date	Last revision titles		
5			10	
4			9	
3	DSD-V1-ID 3/8/2021		8	
2	DSD-V1-ID 28/6/2021		7	
1	DSD-V1-ID 3/8/2021		6	

Client		Drawn By	OBJ
		Checked	--
Project	**MSG**	Date	3/8/2021
		Scale	--
Title	551 Custom Storage Plan /Elevations	Approved	Samir Bader

Drawing Number	
WS-DS-SD-MR-061	
Sheets No	Location No
1	---